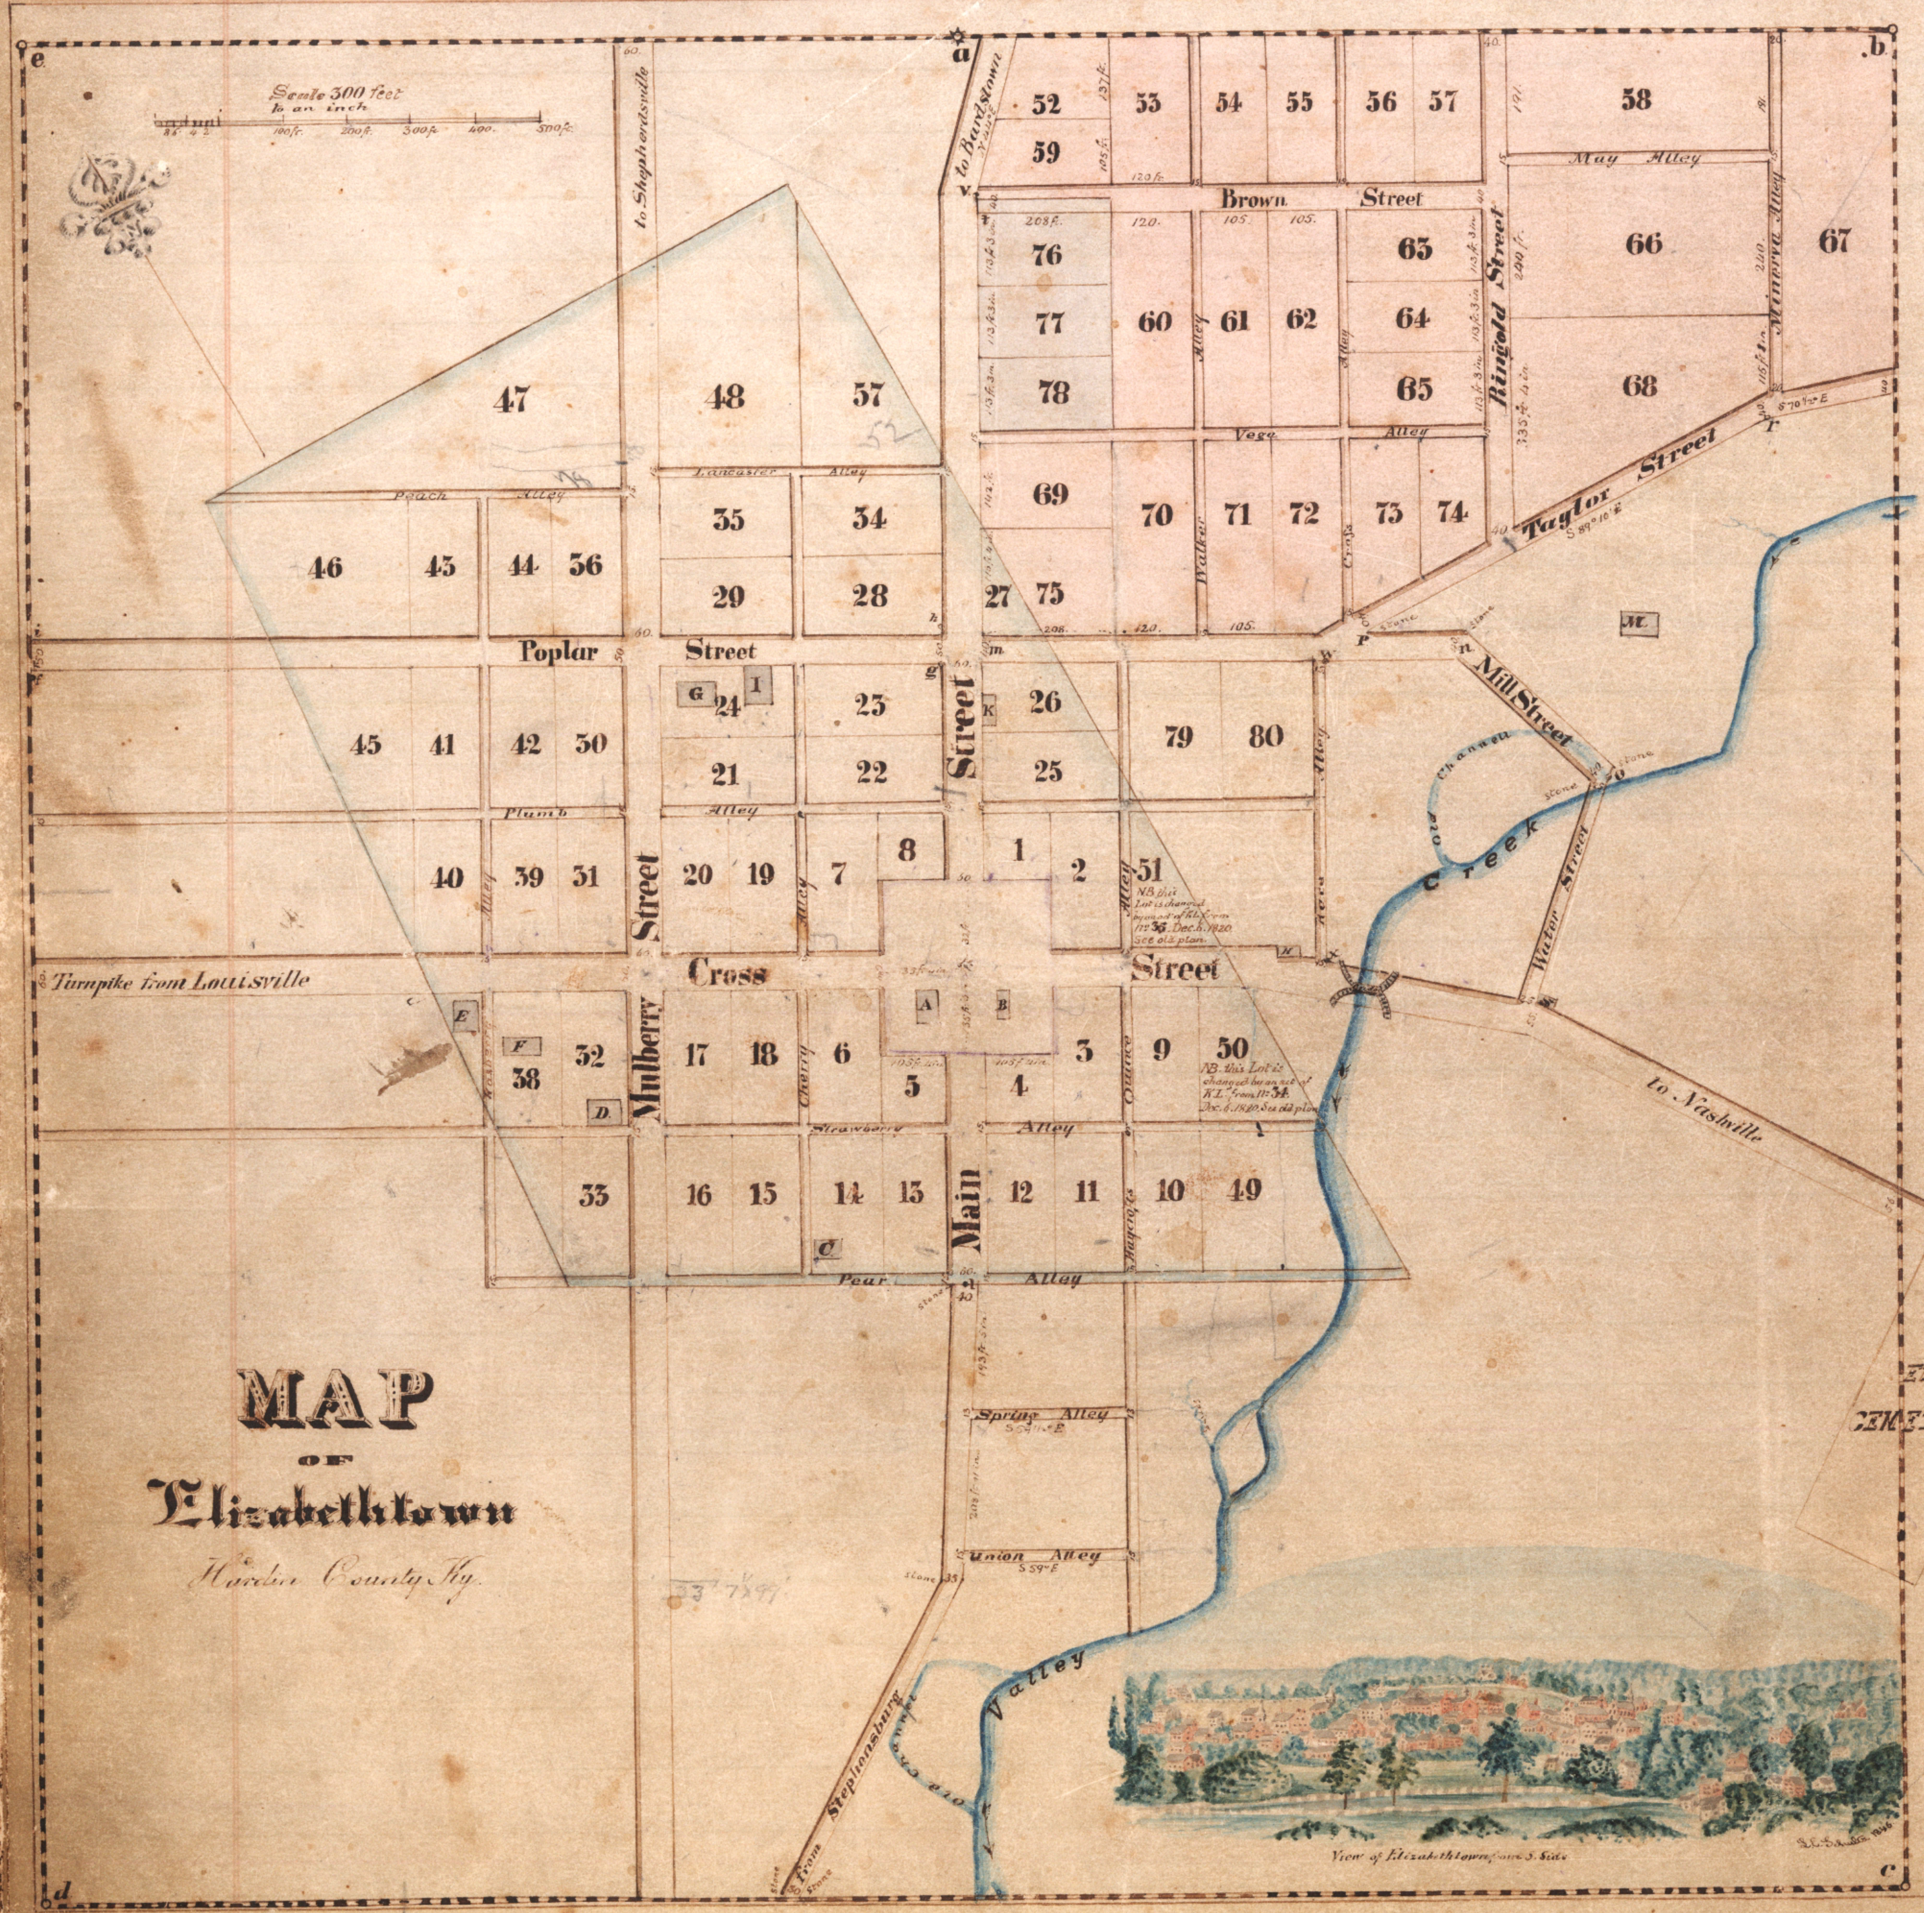
MAP of Elizabethtown
Hardin County Ky.
Scale 300 feet to an inch
100 ft. 200 ft. 300 ft. 400. 500 ft.
to Shepherdsville
to Bardstown
Turnpike from Louisville
Poplar Street
Cross Street
Mulberry Street
Main Street
Brown Street
May Alley
Ringold Street
Taylor Street
Mill Street
Water Street
Walker Alley
Lancaster Alley
Peach Alley
Plumb Alley
Strawberry Alley
Pear Alley
Spring Alley
Union Alley
Cherry Alley
Quince Alley
Creek
Channel
Valley
to Nashville
from Stephensburg
Elizabethtown CEMETRY
N.B. this Lot is changed by an act of K.L. from No. 33. Dec. 6. 1820. See old plan.
N.B. this Lot is changed by an act of K.L. from No. 34. Dec. 6. 1820. See old plan.
a
b
c
d
e
View of Elizabethtown from S. Side
L. E. Schultz 1846

References

The Boundary within the green shade represents the original limits of the Town laid off for 30 acres, containing **51 Lots** [see figures on same]

The Boundary within the lines marked thus ▬▬ **a,b,c,d**, represents the present Limits of the Town as extended by an act of the Legislature Feb. 22. 1834; ¼ of a mile in each direction from the Public-Square, making sd. Square the centre of sd. Extension, containing 194 acres, 1 rod, 36 rod.

✵ represents a stone in the centre of sd. Square, thence N30° 35′E 88.2 poles to a stone at **a** [through the centre of Main Street] thence S59° 25′E, 88.2 poles, to a stone at **b**, thence S30° 35′W 176.4 poles, to a stone at **c**, the N59° 25′W. 176.4 poles to a stone at **d**, thence N30° 35′E, 176.4 poles to a stone at **e**, thence S59° 25′E 88.2 poles to the beginning.

Poplar St west of Main St, according to the old Plan, ought to be 60 ft. wide, and run between the dotted lines **g f. & h i**, in which case it would interfere with the houses on both sides; to avoid this it has been laid off as follows: [50 ft. wide], beginning 467 ft 4 in. from the centre of the Square, at **g** the N.E. corner of Hill's Brick-house, thence N58¾° W to a stake near the corner of Lilys Frame-house at **k** [with a line of all the houses]

The centre of Poplar St. East of Main St @ **m**, is 498 ft 3 in. from centre of Square [40 ft. wide] thence S30° 35′E 737 ft. 10 in. to **n**, the centre of Mill St. [40 ft. wide] thence S16½°E 317 ft 6 in. to **O**, 20½ ft N 48¾°E from a stone on the south side of **Water St** [25 ft wide, thence N48¾°E 366 ft 3 in. to the W corner of a Brick-house on the Turnpike a S. [John Parks']

Taylor St is laid down from a stone at **p**, 610½ ft from the S.E. side of **Main St**, thence S89°10′E [40 ft wide] 660 ft to a stone @ **r** thence S70½°E 240 ft. to the Town-line. **Brown St.** is laid down [40 ft wide] from **t** 1176 ft 5 in from centre of Square, parallel with Cross St.

Main St, turns @ **V**, 1198 ft 7 in. from the centre of Square, thence N44°E

Race Alley is laid from **X**, being 542 ft 6 in. from the centre of Square, thence N33°E to **W** [to be 15 ft. wide]

Main St, S. of Pear Alley is laid down as follows: beginning @ **l**, centre of Main St. on old Town-line, 483 ft 7 in. from centre of Square [40 ft. wide] thence S36°W 458 ft 8 in. [35 ft wide] thence S56¼°W 571 ft. 7 in to Town-line. [30 ft wide]

Croſs St., from centre of Square towards Nashville is laid down as follows: Beginning @ the centre of square, thence S59° 25′E 429 ft 8 in. thence S49°E 445 ft 6 in. thence S32°E 647 ft to Town-line.

All the Streets, not described above, have been run out and laid down parallel with the courses of the Town-limits.

Distances
from ✵
as found by measurement

from ✵ on Croſs St to E. side Cherry Alley 245 ft 8 in, to E. side of Mulberry St, 468 ft, to E side Rasberry Alley 735 ft 3 in.

from ✵ on Main St, to S. side Plumb Alley 237 ft 7 in. to S. side Lancaster Alley 764 ft

from ✵ on Croſs St. to W side Quince Alley 243½ ft, from ✵ on Main St to N. side Strawberry Alley 248 ft

from centre of Mulberry and Croſs Sts., on Mulberry St to N. side Strawberry Alley 239 ft 10 in. to S. side Pear Alley 488 ft 5 in.

from centre of same on Mulberry St. to S. side of Plumb Alley 240 ft 2 in. to S. side Peach Alley 738 ft 3 in.

A represents the Court-House, **B** the Market-House, **C** the Jail, **D** the Methodist-Church, **E** the Presbyterian Church, **F** the Seminary, **G** the Masonic-Hall and Female Academy, **H** Gray's Frame Shop, **I** Baptist Church.
K Clerk's Office. **M** Steam Mills.

Boundary colored thus 🟥 [red] represents **Samuel Haycraft's** Enlargement, the Lots being numbered from **52** to **75** inclusive

Boundary colored thus 🟪 [purple] represents **Spiller Waide's** Enlargement, viz. Lots **76, 77, 78.**

Boundary colored thus 🟨 [yellow] represents **S. B. Young's** Enlargement, viz Lots **79, 80.**

At the instance of Samuel Haycraft & Wm. T. Samuels, "Commissioners," appointed by the Trustees of Elizabethtown, I executed a Survey of said Town, and also made this Map and References. All of which is respectfully submitted. Mr. T. M. Swan assisted me in the Survey.

L. E. Schultz

July 18th 1846

At a County Court continued and held for Hardin County at the Court-house in Elizabethtown on Tuesday the 17th day of November 1846, the foregoing Map together with the References &c. thereon, was produced in Court, and the same was ordered to be recorded on a reduced Scale, –

Whereupon I have truly recorded the same in my Office this 30th day of April 1847. –

Samuel Haycraft Clerk